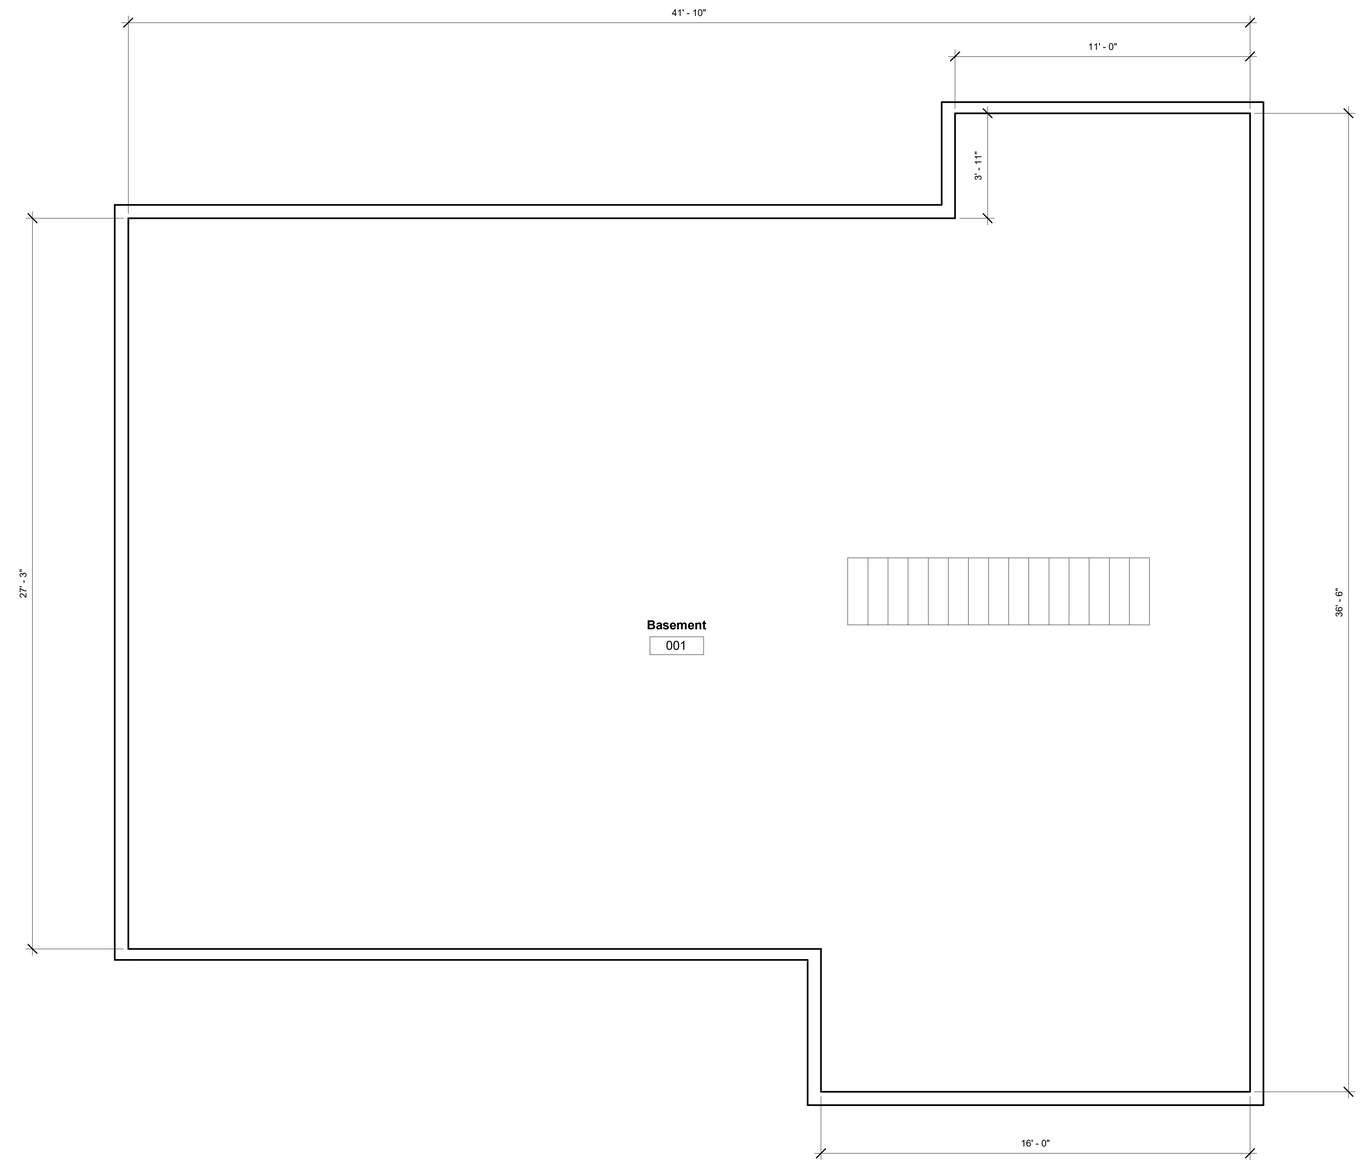


1 Basement Floor
3/8" = 1'-0"

Not to scale. Not for construction. Verify all measurements. For room labels only.

Consultant
Address
Address
Phone
Fax
e-mail

| No. | Description | Date |
|---|---|---|
| | | 1/19/21 |
| | | 2/5/21 |
| | | 2/8/21 |

KCLB

248 Main

Existing Basement Floor

| | |
|---|---|
| Project number | Project Number |
| Date | 01/19/21 |
| Drawn by | Author |
| Checked by | Checker |

A100

| | |
|---|---|
| Scale | 3/8" = 1'-0" |

2/8/2021 9:18:30 AM

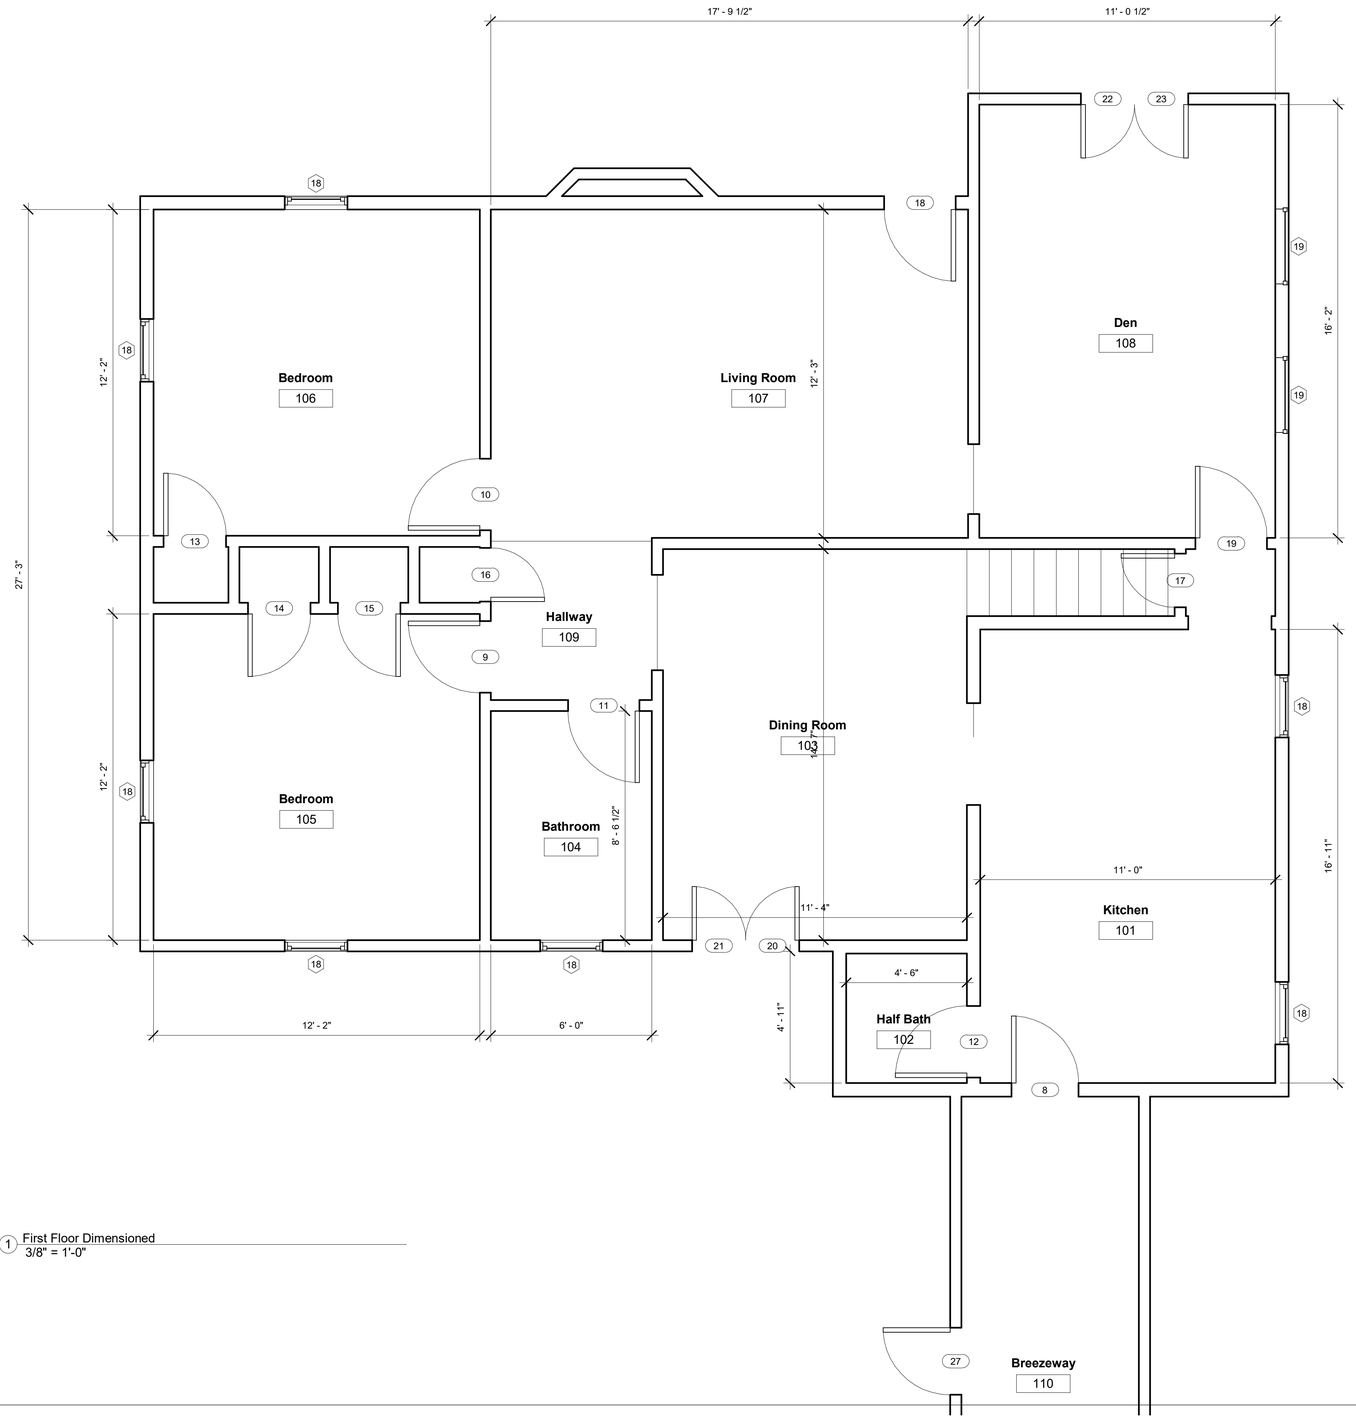


1 First Floor Dimensioned
3/8" = 1'-0"

Not to scale. Not for construction. Verify all measurements. For room labels only.

Consultant
Address
Address
Phone
Fax
e-mail

| No. | Description | Date |
|---|---|---|
| | | 1/19/21 |
| | | 2/5/21 |
| | | 2/8/21 |

KCLB

248 Main

Existing First Floor

| | |
|---|---|
| Project number | Project Number |
| Date | 01/19/21 |
| Drawn by | Author |
| Checked by | Checker |

A101

| | |
|---|---|
| Scale | 3/8" = 1'-0" |

2/8/2021 9:18:30 AM

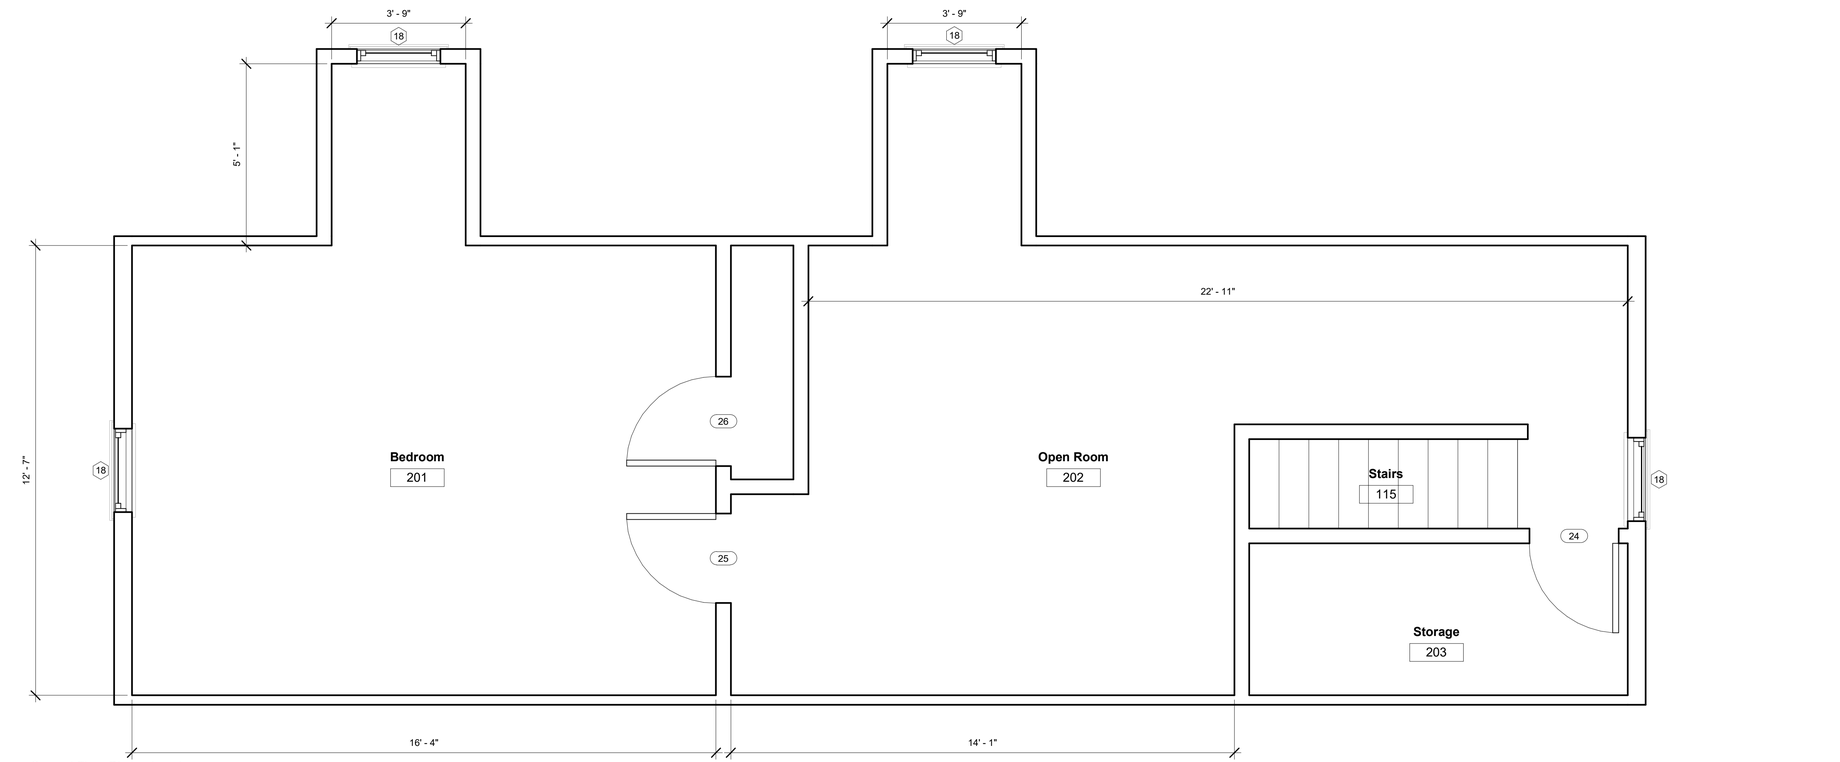


1 Second Floor Dimensioned
1/2" = 1'-0"

Not to scale. Not for construction. Verify all measurements. For room labels only.

Consultant
Address
Address
Phone
Fax
e-mail

| No. | Description | Date |
|---|---|---|
| | | 1/19/21 |
| | | 2/5/21 |
| | | 2/8/21 |

KCLB

248 Main

Existing Second Floor

| | |
|---|---|
| Project number | Project Number |
| Date | 01/19/21 |
| Drawn by | Author |
| Checked by | Checker |

A102

| | |
|---|---|
| Scale | 1/2" = 1'-0" |

2/8/2021 9:18:30 AM

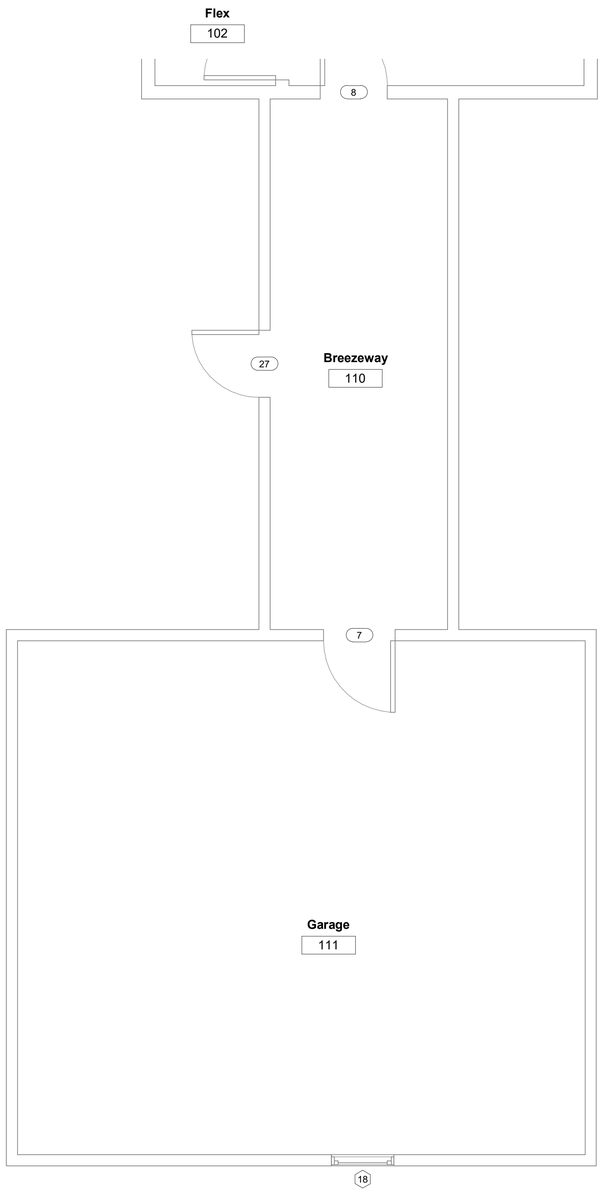


1 Garage Exisitng
3/8" = 1'-0"

Not to scale. Not for construction. Verify all measurements. For room labels only.

Consultant
Address
Address
Phone
Fax
e-mail

| No. | Description | Date |
|---|---|---|
| | | 1/19/21 |
| | | 2/5/21 |
| | | 2/8/21 |

KCLB

248 Main

Exisiting Garage

| | |
|---|---|
| Project number | Project Number |
| Date | 01/19/21 |
| Drawn by | Author |
| Checked by | Checker |

A103

| | |
|---|---|
| Scale | 3/8" = 1'-0" |

2/8/2021 9:18:30 AM

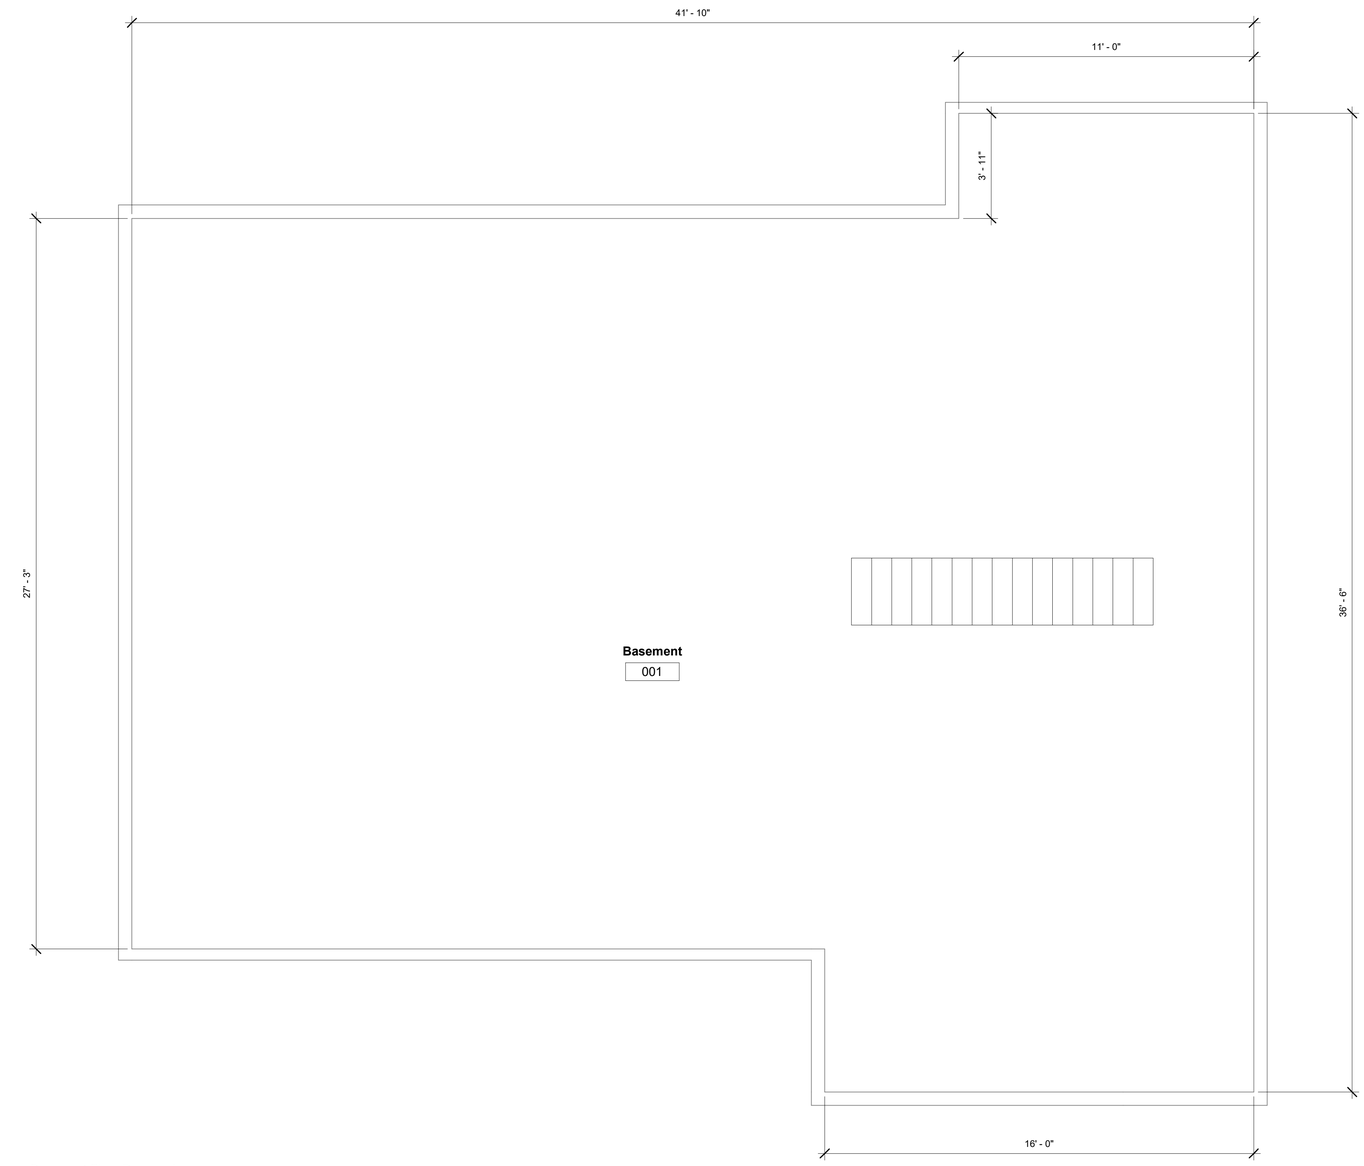


1 Basement Floor Proposed
3/8" = 1'-0"

Not to scale. Not for construction. Verify all measurements. For room labels only.

Consultant
Address
Address
Phone
Fax
e-mail

| No. | Description | Date |
|---|---|---|
| | | 1/19/21 |
| | | 2/5/21 |
| | | 2/8/21 |

KCLB

248 Main

Proposed Basement Floor

| | |
|---|---|
| Project number | Project Number |
| Date | 01/19/21 |
| Drawn by | Author |
| Checked by | Checker |

A110

| | |
|---|---|
| Scale | 3/8" = 1'-0" |

2/8/2021 9:18:30 AM

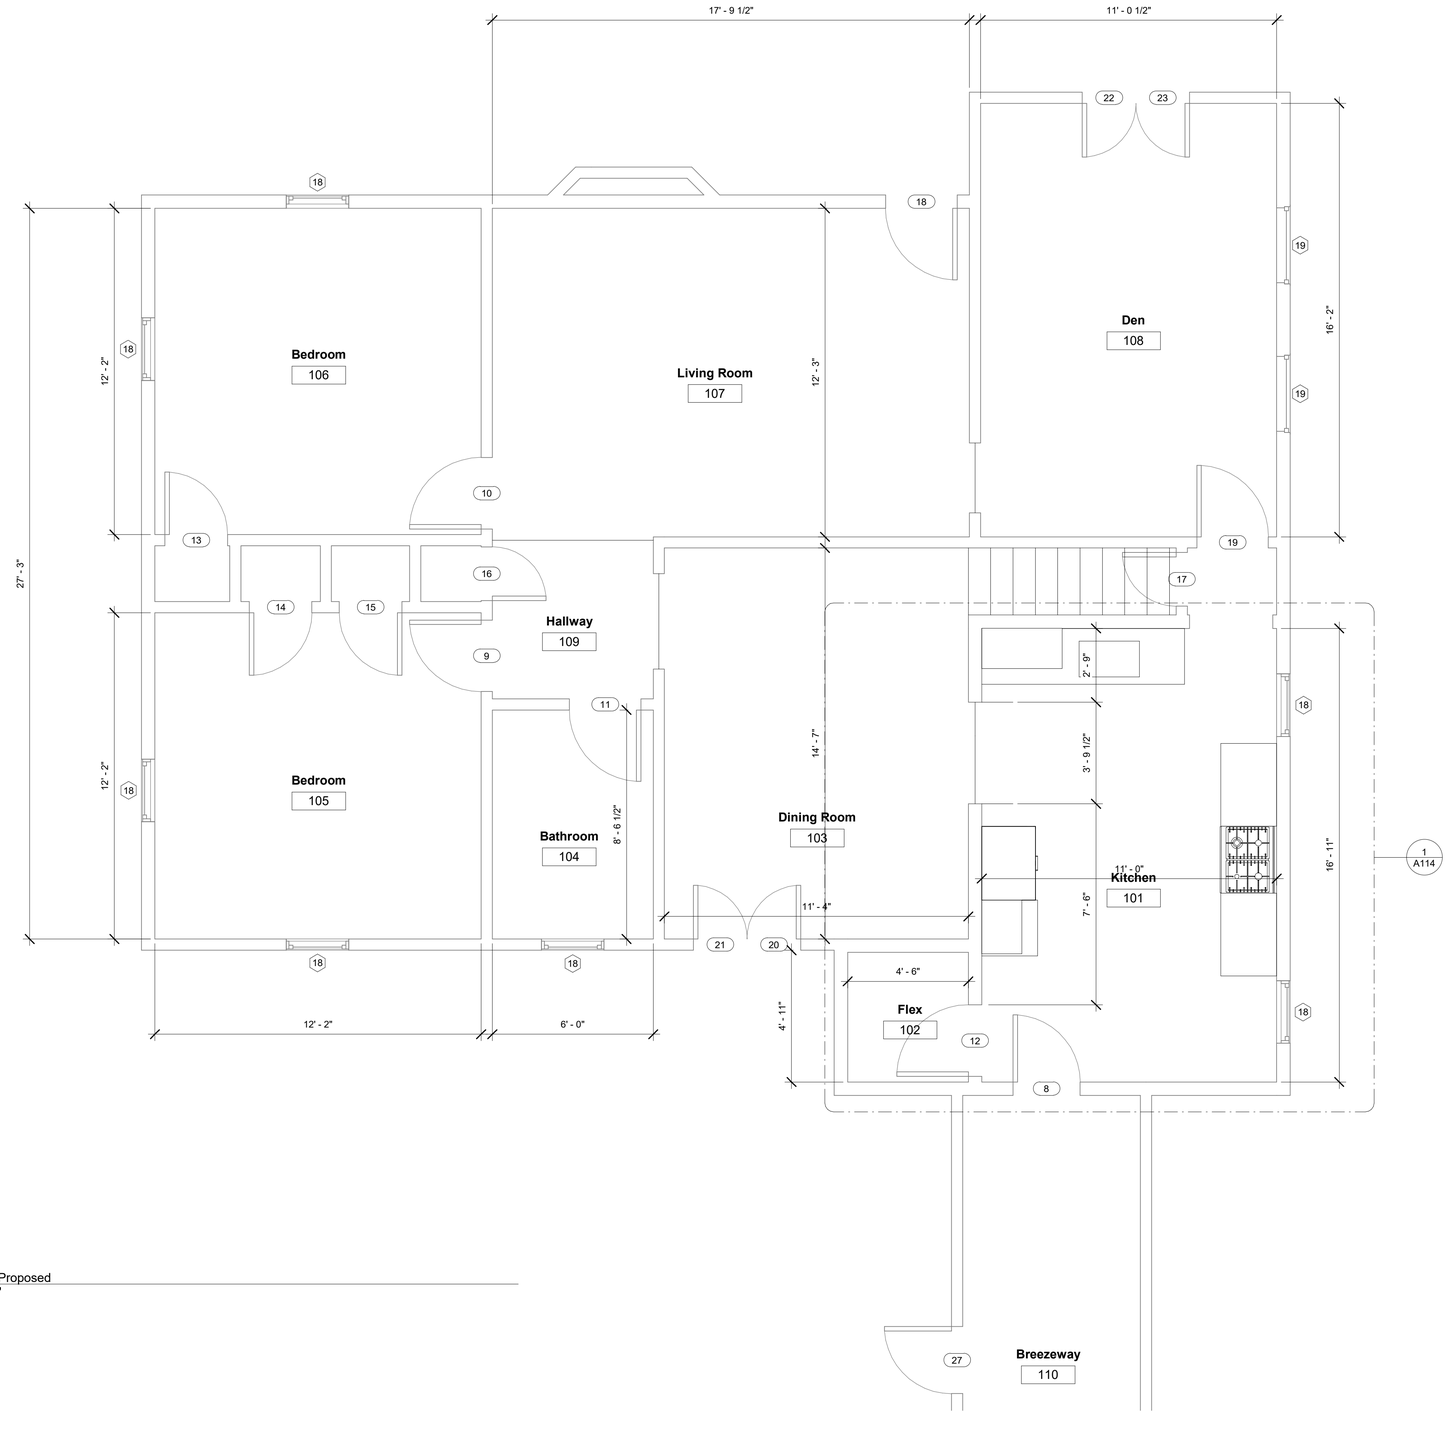


1 First Floor Proposed
3/8" = 1'-0"

Not to scale. Not for construction. Verify all measurements. For room labels only.


Consultant
Address
Address
Phone
Fax
e-mail


| No. | Description | Date |
|---|---|---|
| | | 1/19/21 |
| | | 2/5/21 |
| | | 2/8/21 |

KCLB

248 Main

Proposed First Floor

| | |
|---|---|
| Project number | Project Number |
| Date | 01/19/21 |
| Drawn by | Author |
| Checked by | Checker |

A111

| | |
|---|---|
| Scale | 3/8" = 1'-0" |

2/8/2021 9:18:30 AM

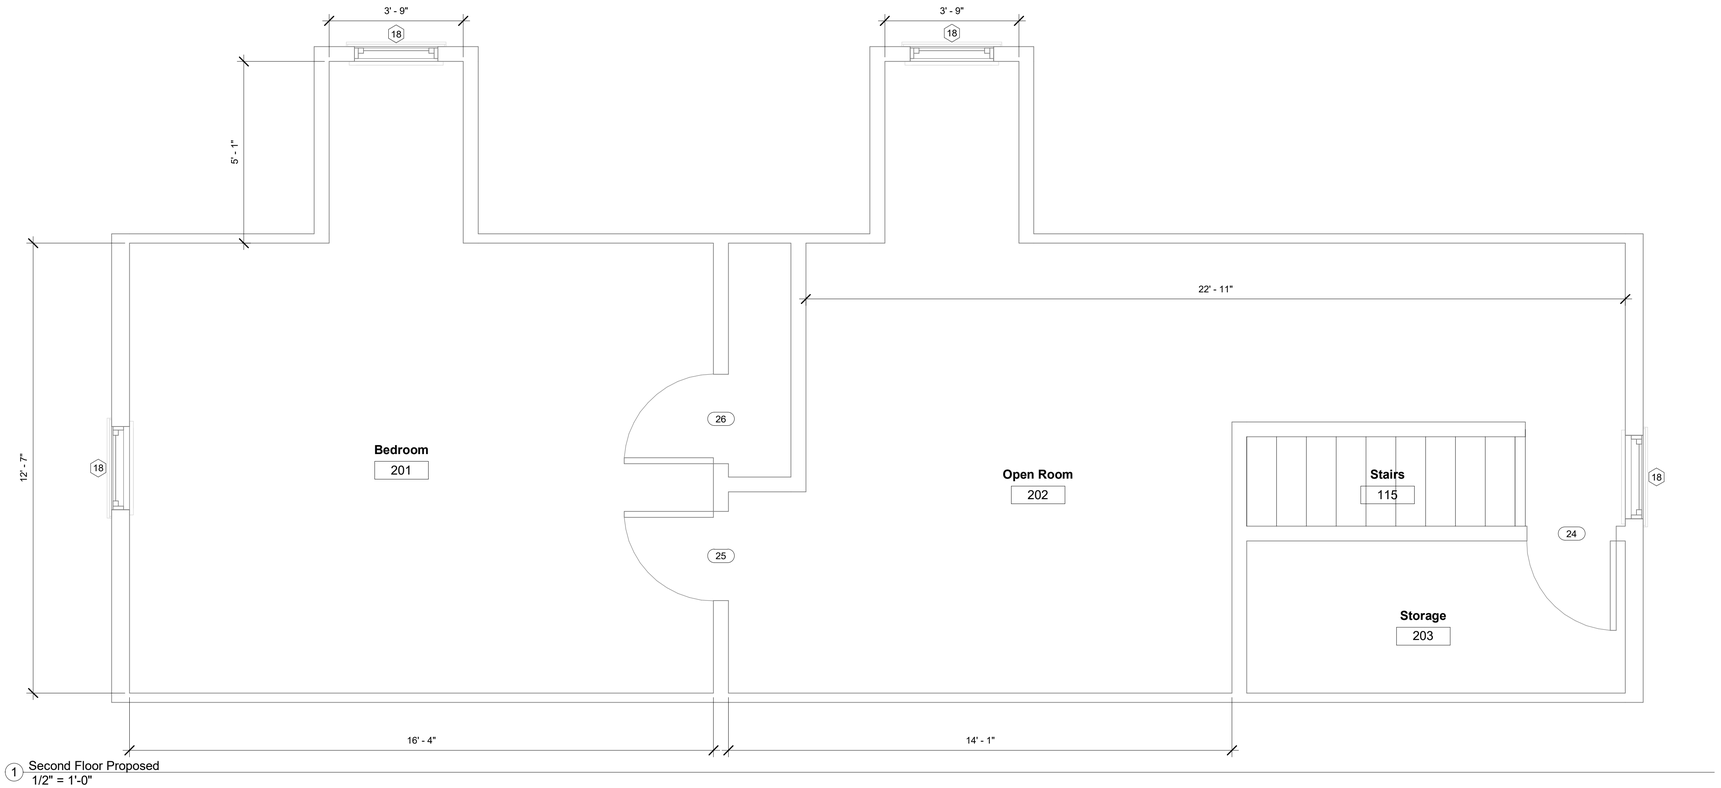


1 Second Floor Proposed
1/2" = 1'-0"

Not to scale. Not for construction. Verify all measurements. For room labels only.

Consultant
Address
Address
Phone
Fax
e-mail

| No. | Description | Date |
|---|---|---|
| | | 1/19/21 |
| | | 2/5/21 |
| | | 2/8/21 |

KCLB

248 Main

Proposed Second Floor

| | |
|---|---|
| Project number | Project Number |
| Date | 01/19/21 |
| Drawn by | Author |
| Checked by | Checker |

A112

| | |
|---|---|
| Scale | 1/2" = 1'-0" |

2/8/2021 9:18:30 AM

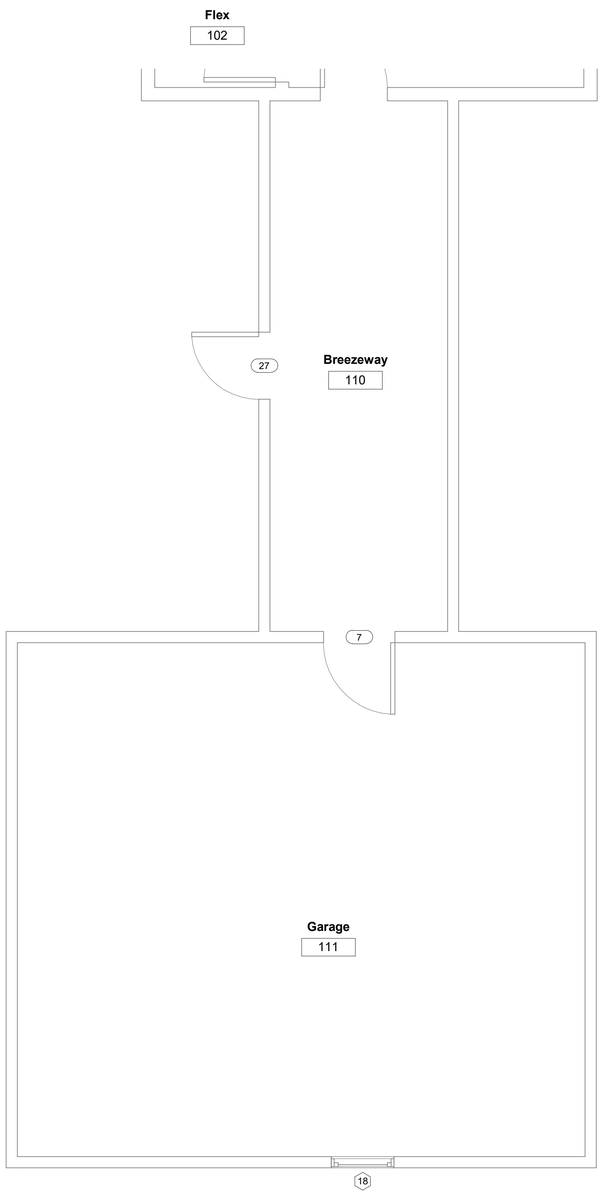


1 Grarge Proposed
3/8" = 1'-0"

Not to scale. Not for construction. Verify all measurements. For room labels only.

Consultant
Address
Address
Phone
Fax
e-mail

| No. | Description | Date |
|---|---|---|
| | | 1/19/21 |
| | | 2/5/21 |
| | | 2/8/21 |

KCLB

248 Main

Proposed Garage

| | |
|---|---|
| Project number | Project Number |
| Date | 01/19/21 |
| Drawn by | Author |
| Checked by | Checker |

A113

| | |
|---|---|
| Scale | 3/8" = 1'-0" |

2/8/2021 9:18:30 AM

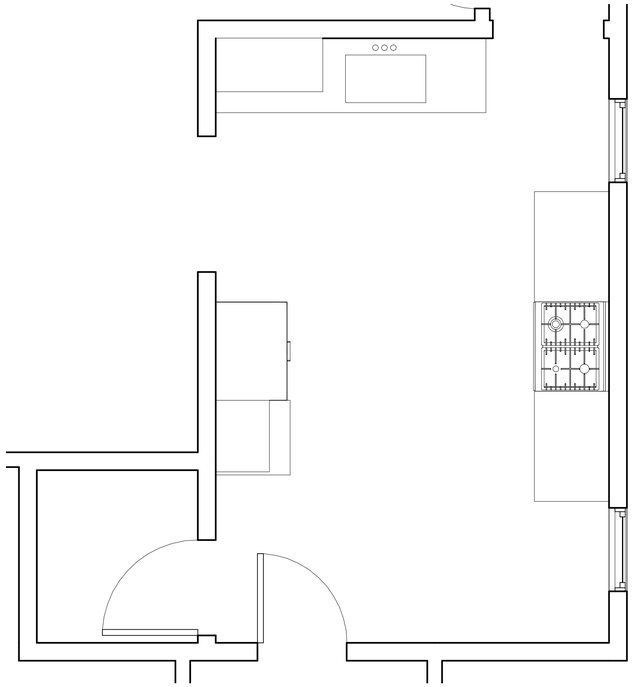

1 Proposed Kitchen
1/2" = 1'-0"

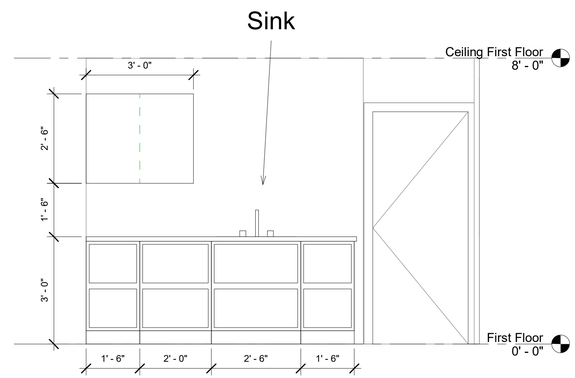


2 Kitchen North
1/2" = 1'-0"

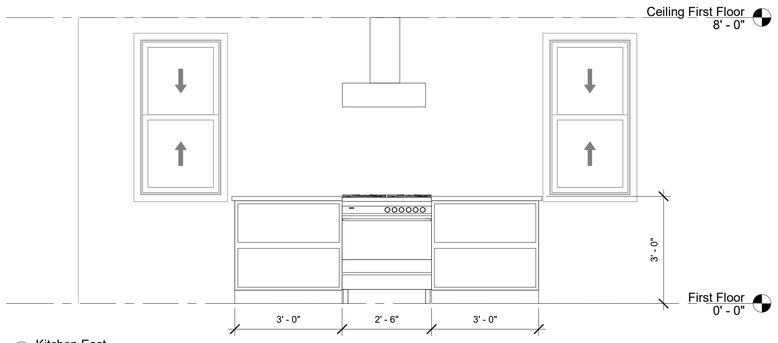


3 Kitchen East
1/2" = 1'-0"

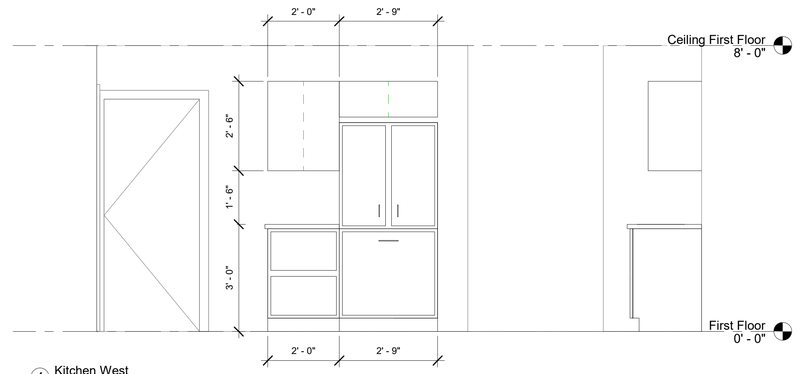


4 Kitchen West
1/2" = 1'-0"

Not to scale. Not for construction. Verify all measurements. For room labels only.


Consultant
Address
Address
Phone
Fax
e-mail


| No. | Description | Date |
|---|---|---|
| | | 1/19/21 |
| | | 2/5/21 |
| | | 2/8/21 |

KCLB

248 Main

Proposed Kitchen

| | |
|---|---|
| Project number | Project Number |
| Date | 01/19/21 |
| Drawn by | Author |
| Checked by | Checker |

A114

| | |
|---|---|
| Scale | 1/2" = 1'-0" |

2/8/2021 9:18:31 AM